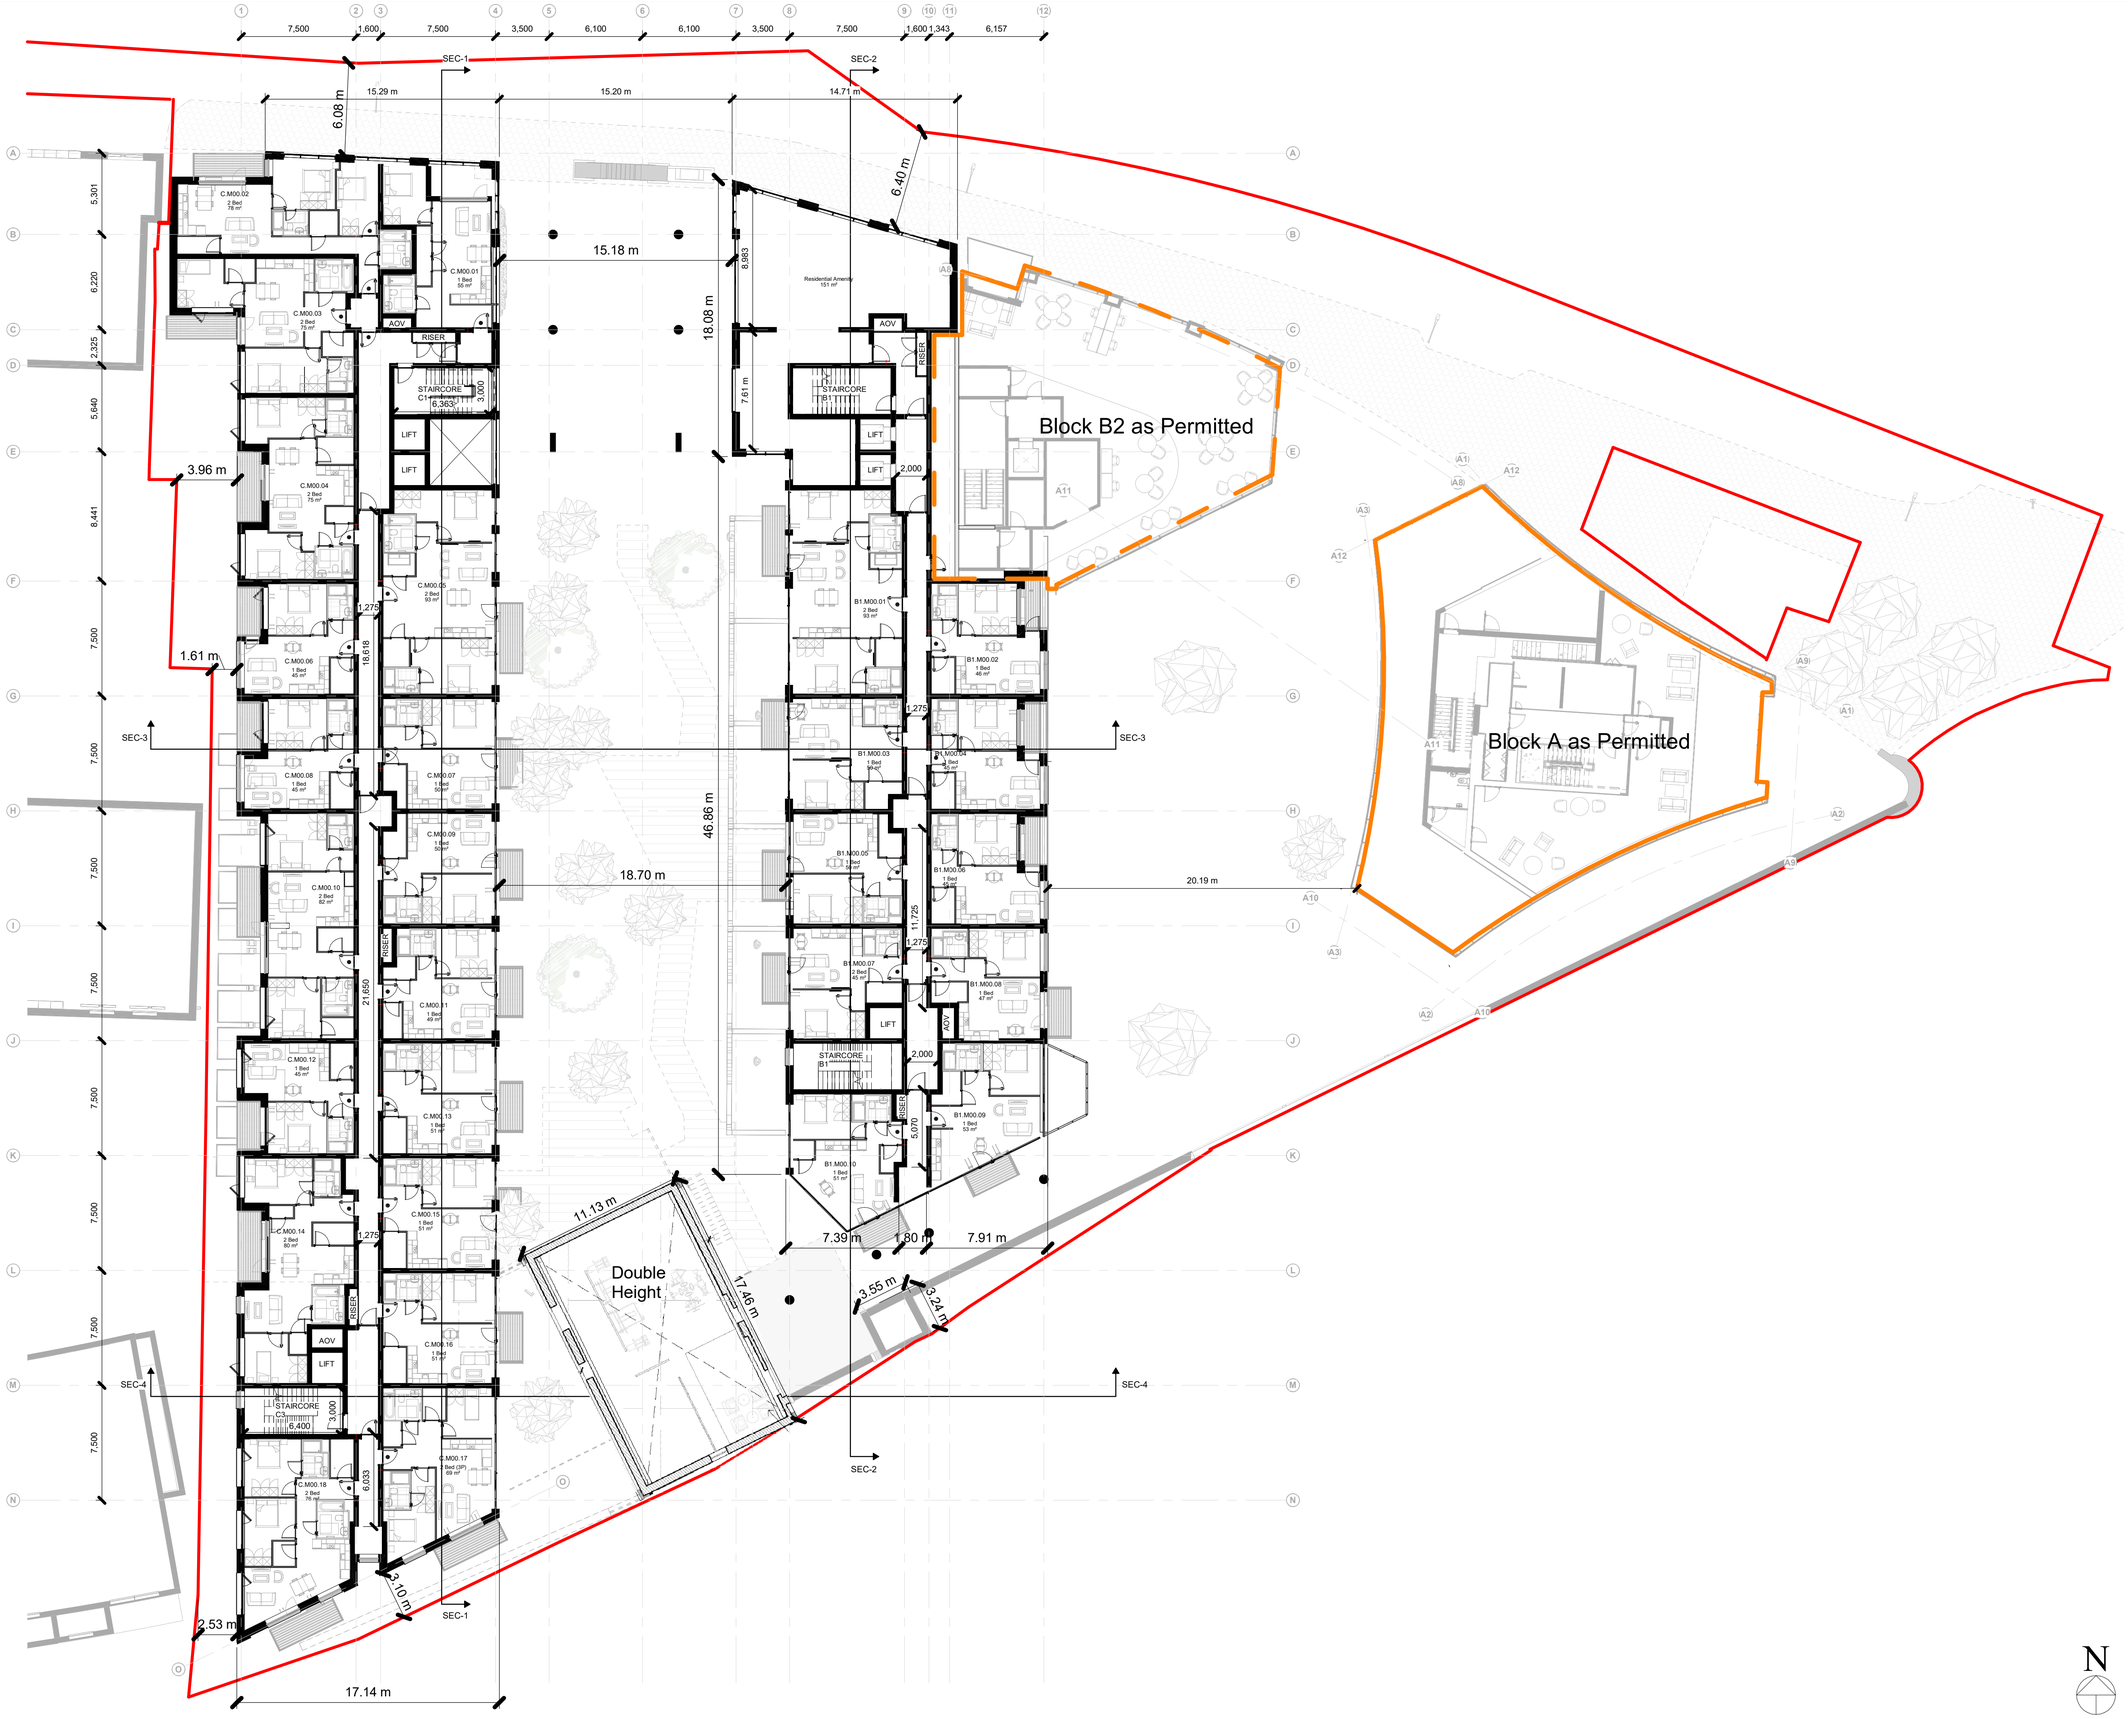


M00 - Proposed Mezzanine Floor Plan
1 : 200

© Copyright Reddy Architecture & Urbanism

**Notes:**

- Do not scale from this drawing. Use figured dimensions in all cases.
- Verify dimensions on site and report any discrepancies to the Architect immediately.
- This drawing to be read in conjunction with the Architect's Specification.
- © This drawing is copyright and may only be reproduced with the Architect's permission.

**Drawing Notes:**




**PLANNING LEGEND**

| SYMBOL | DESCRIPTION |
|---|---|
| | SITE BOUNDARY LINE |
| | EXISTING STRUCTURES |
| | RESIDENTIAL ENTRANCE |
| | PUBLIC ENTRANCE |

**REFER TO DRAWINGS 5001-5013 FOR UNIT TYPE FLOOR PLANS AND DIMENSIONS.**

Permission sought for all works within red line boundary except for:

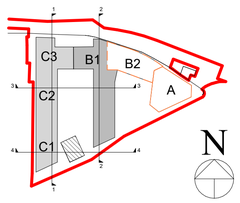LRD6042/23-S3A (Link Block B2)

ABP-310567-21 (Tower Block A)

| Rev. | Date | Drwn | Details of Issue / Revision |
|---|---|---|---|
| P01 | 06/12/2024 | | Issued for Planning Approval |

Issues & Revisions

reddy a+u
Dartry Mills,
Dartry Road
Dublin 6,
D06 Y0E3
T: +353 (0)1 498 7000
W: www.reddyarchitecture.com
E: info@reddyarchitecture.com

Client Details:
**Ruirside Developments Ltd.**

Project Details:
**Residential Development, Block B1 & C**
**42a Parkgate St, Dublin 8**

Drawing Title:
**M00_Proposed Mezzanine Plan**

| Job No. | Sheet Size: | Scale @A1: |
|---|---|---|
| **P24-216D** | A1_ | 1:200 |
| Issue Date: 06/12/24 | Drawn By: BR | Reviewed By: MH |

Status: **P3-S** | Purpose of Issue: **Planning Permission**

Project - System - Spatial Zone - Level - Type - Originator - Role - Number: **PGATE-02-BC-M00-DR-RAU-AR-1102** | Revision: **P01**